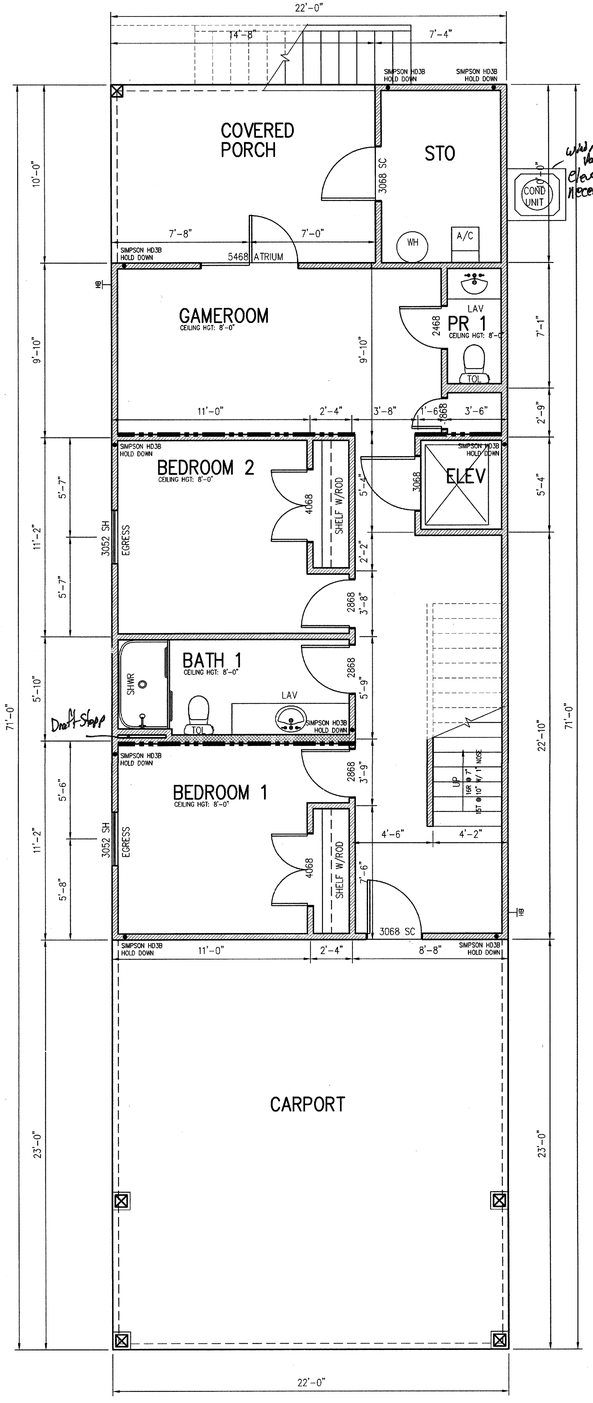

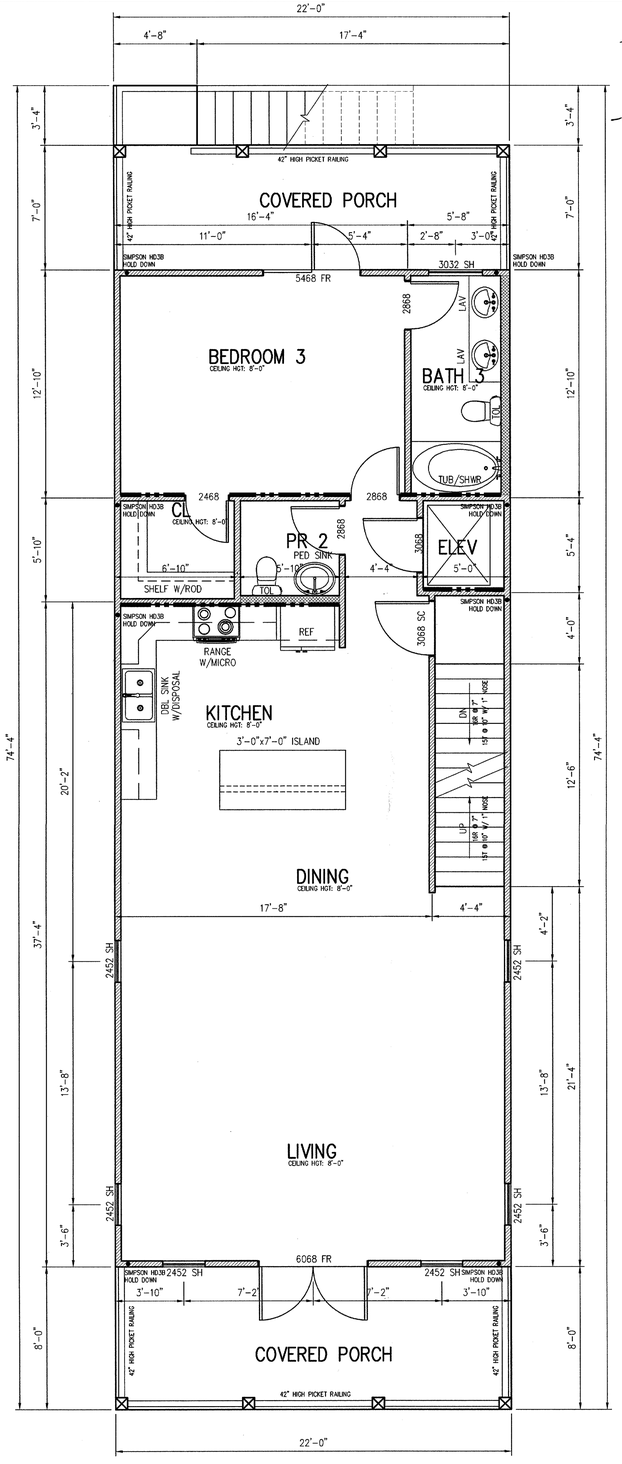

- Ensure 2nd & 3rd floor windows have anti-fall device
- 3rd floor Egress?

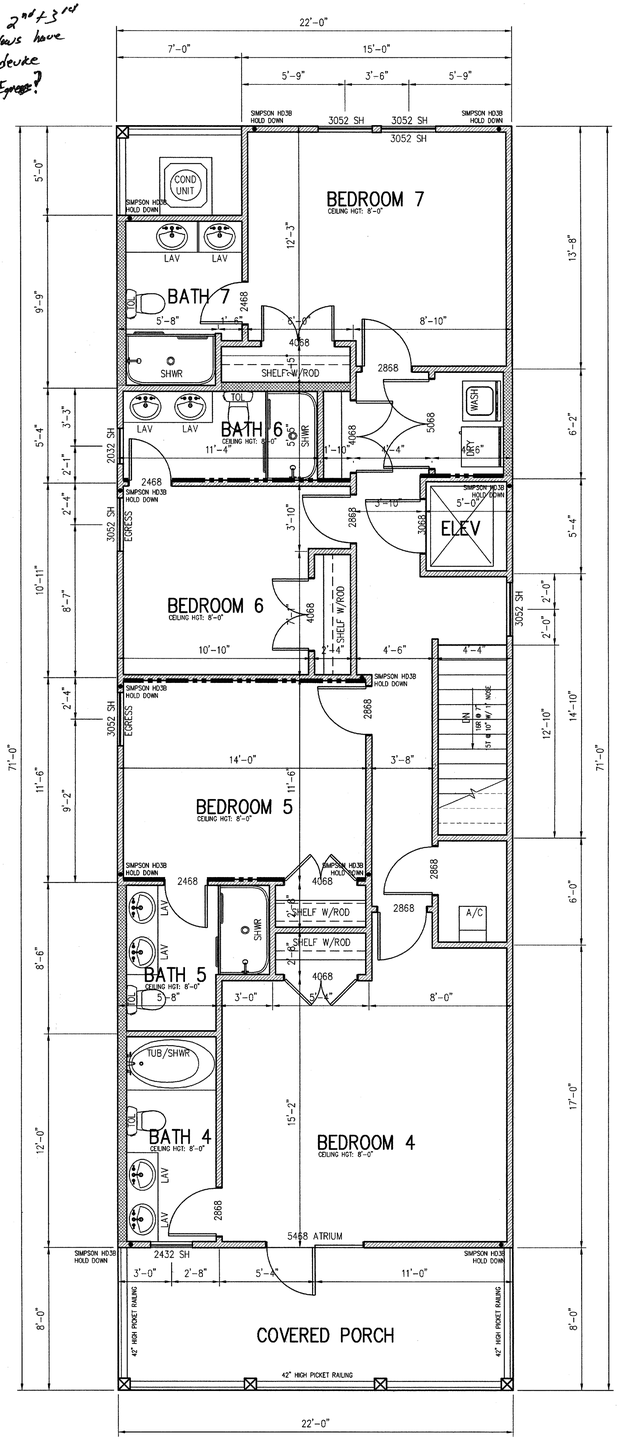

FIRST FLOOR PLAN
SCALE: 1/4"=1'-0"

SECOND FLOOR PLAN
SCALE: 1/4"=1'-0"

THIRD FLOOR PLAN
SCALE: 1/4"=1'-0"

SHEARWALL NOTES

1. Place 1/2" CDX each side of wall.
2. Nail at 3/6 with 8d common nails.
3. Place a Simpson HDSA at each end of wall.
4. 1/2" x 10" anchor bolts @ 32" O.C. are required in the shear wall footing.
5. Place a Simpson Drag Strut Connector (DSC) at header to wall connections and wall to wall connections.

LEGEND

- 2x4 STUDS @ 16" O.C.
- 2x6 STUDS @ 16" O.C.
- 1/2" CDX PLYWD SHEAR WALL

11-26-18

Mitch Baxley
Design & Drafting Services
21903 Panama City Beach Parkway
Panama City Beach, Florida 32413
(850) 235-0191

A NEW RESIDENCE FOR

9705 BEACH BLVD, LLC. - MIKE HOCKETT

9711 BEACH BOULEVARD
PANAMA CITY BEACH, FLORIDA

DRAWN BY: RMB

REVISIONS:

DATE OF ISSUE: 10/26/18

CHECKED BY:

PROJECT NO: 2017-126

SHEET TITLE: FLOOR PLANS

SHEET NO: A.2